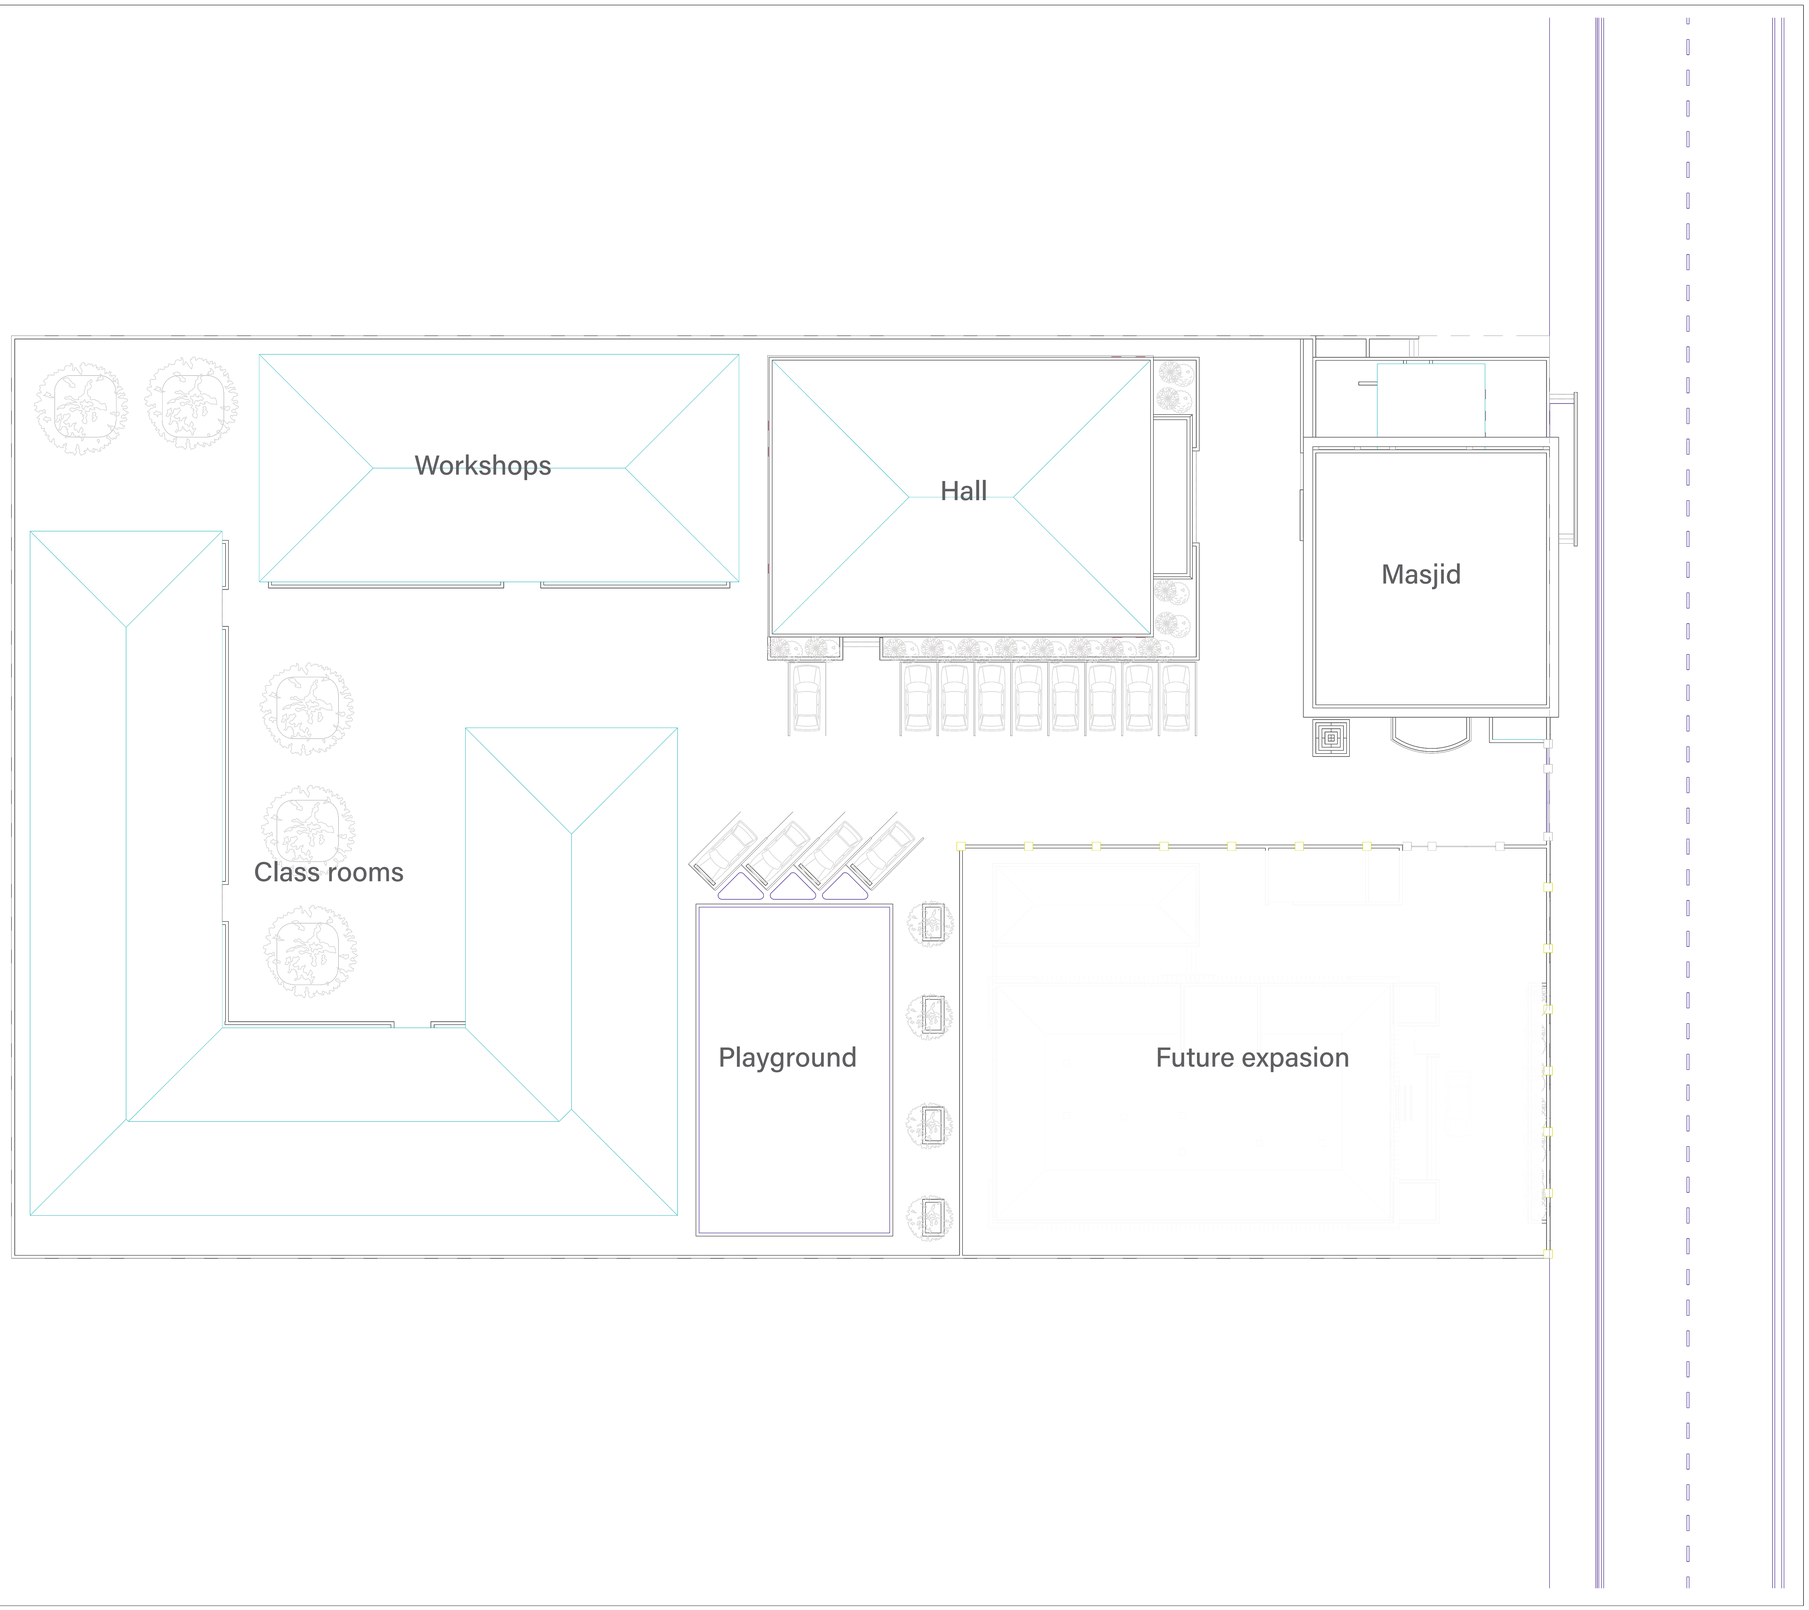

قطـــر الخيرية
QATAR CHARITY

GENERAL NOTES:
ALL MEASUREMENT IN METRES UNLESS NOTED OTHERWISE.
ALL DIMENSIONS MUST BE CHECKED ON SITE BEFORE COMMENCEMENT OF ANY WORK OR THE PREPARATION OF SHOP DRAWINGS.
DISCREPANCIES MUST BE IMMEDIATELY REPORTED FOR INTERPRETATION. DO NOT SCALE DRAWINGS - USE FIGURED DIMENSIONS ONLY.

COPYRIGHT
THESE DRAWINGS, PLANS AND SPECIFICATIONS AND THE COPYRIGHT THEREIN ARE THE PROPERTY OF QATAR CHARITY AND MUST NOT BE USED, REPRODUCED OR COPIED WHOLLY OR IN PART WITHOUT THE WRITTEN PERMISSION OF THE AUTHOR. ALL RIGHTS RESERVED.

No.	Description	Date

Inaara training center
2025

QC - So Office

Site

Project number	338891
Date	2025
Drawn by	Eng. A.O.M.H.
Checked by	Eng. A.O.M.H.

A101

Scale

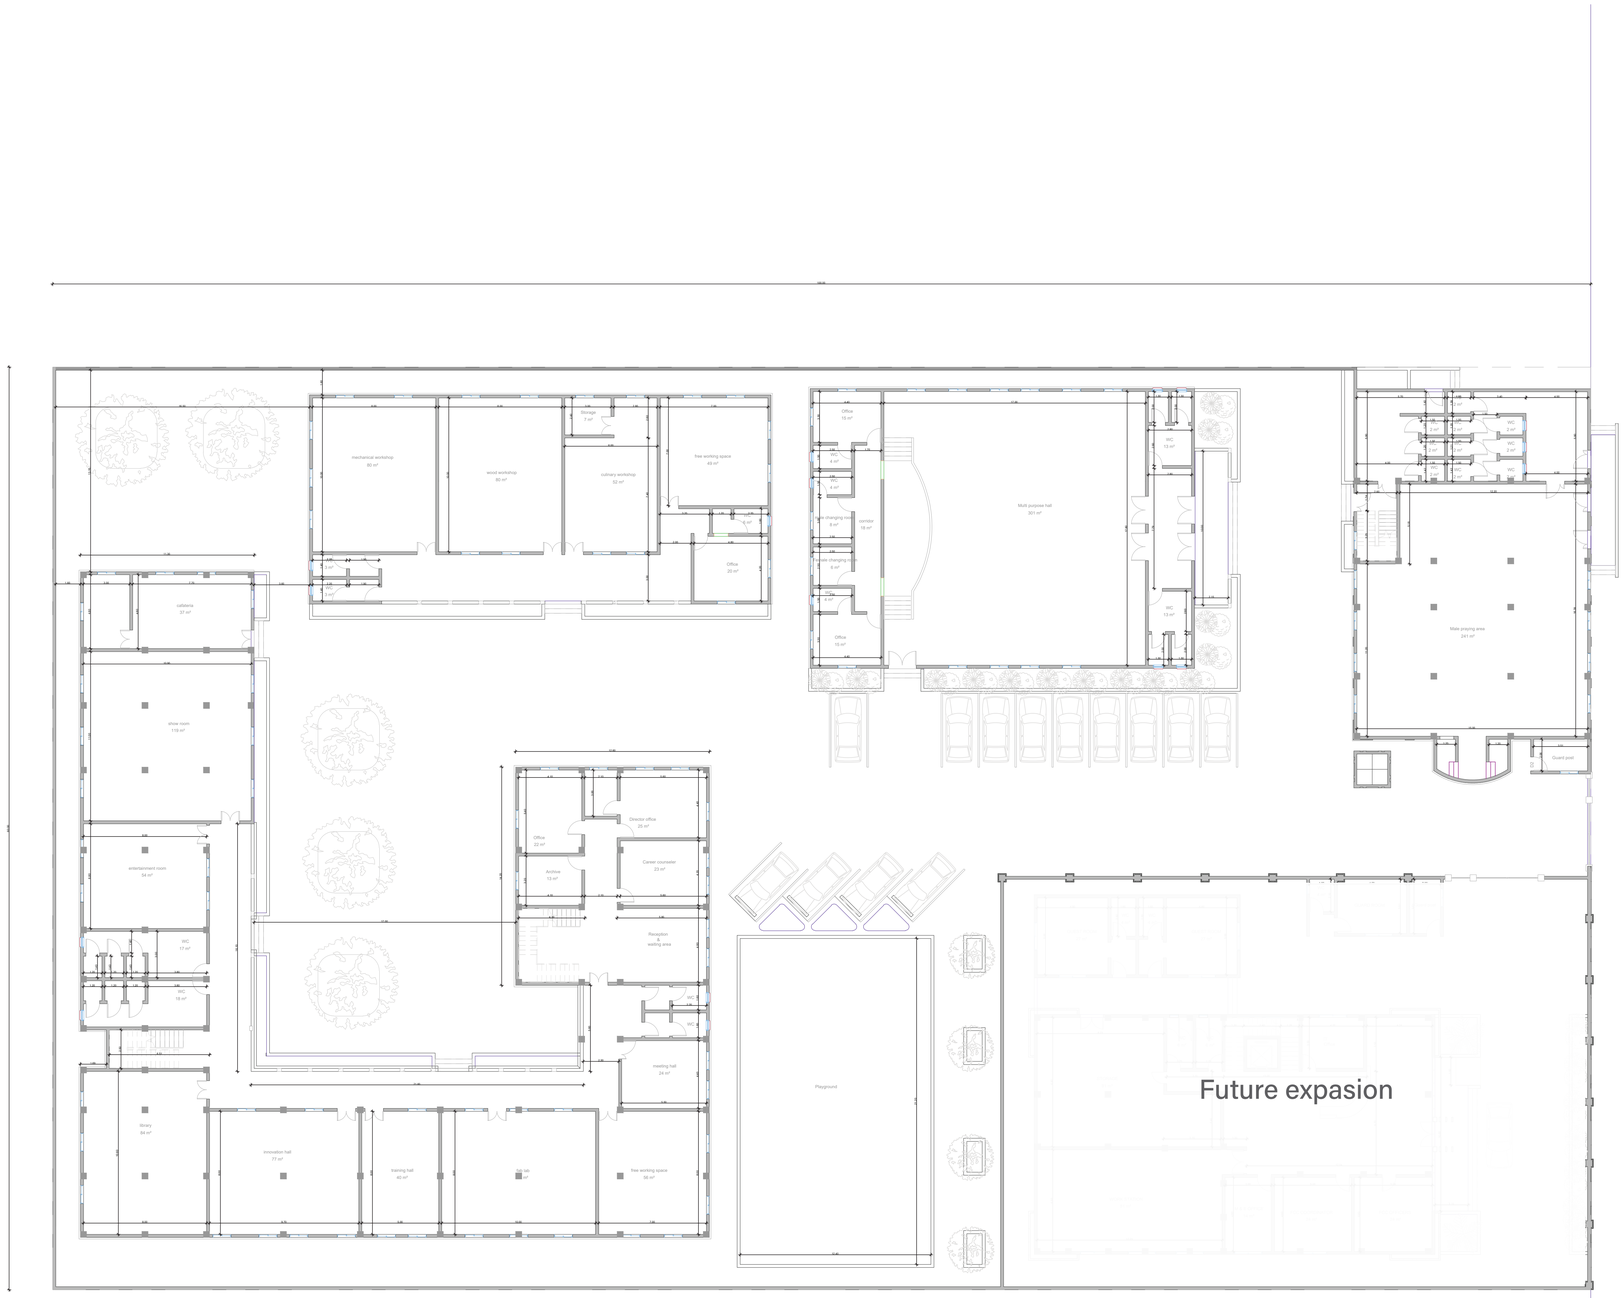

قطـــر الخيرية
QATAR CHARITY

GENERAL NOTES:
ALL MEASUREMENT IN METRES UNLESS NOTED OTHERWISE.
ALL DIMENSIONS MUST BE CHECKED ON SITE BEFORE COMMENCEMENT OF ANY WORK OR THE PREPARATION OF SHOP DRAWINGS.
DISCREPANCIES MUST BE IMMEDIATELY REPORTED FOR INTERPRETATION. DO NOT SCALE DRAWINGS - USE FIGURED DIMENSIONS ONLY.

COPYRIGHT
THESE DRAWINGS, PLANS AND SPECIFICATIONS AND THE COPYRIGHT THEREIN ARE THE PROPERTY OF QATAR CHARITY AND MUST NOT BE USED, REPRODUCED OR COPIED WHOLLY OR IN PART WITHOUT THE WRITTEN PERMISSION OF THE AUTHOR. ALL RIGHTS RESERVED.

No.	Description	Date

Inaara training center
2025

QC - So Office

Ground-floor plan

Project number	338891
Date	2025
Drawn by	Eng. A.O.M.H.
Checked by	Eng. A.O.M.H.

A102

Scale

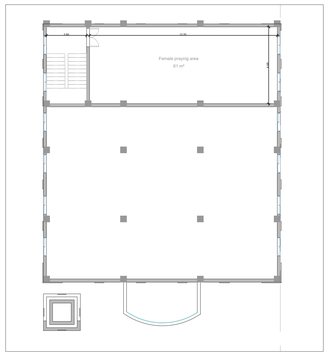

2nd floor masjid

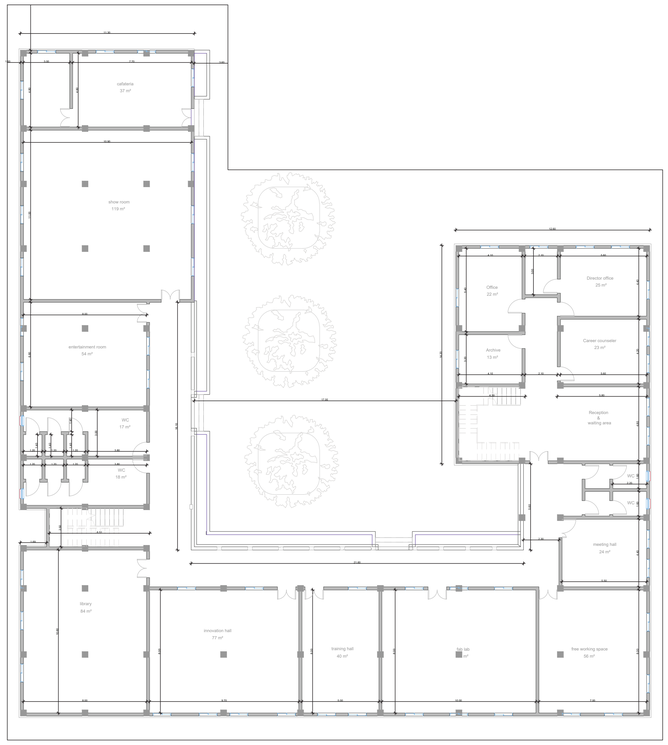

2nd floor class rooms

قطـــر الخيرية
QATAR CHARITY

GENERAL NOTES:
ALL MEASUREMENT IN METRES UNLESS NOTED OTHERWISE.
ALL DIMENSIONS MUST BE CHECKED ON SITE BEFORE COMMENCEMENT OF ANY WORK OR THE PREPARATION OF SHOP DRAWINGS.
DISCREPANCIES MUST BE IMMEDIATELY REPORTED FOR INTERPRETATION. DO NOT SCALE DRAWINGS - USE FIGURED DIMENSIONS ONLY.

COPYRIGHT
THESE DRAWINGS, PLANS AND SPECIFICATIONS AND THE COPYRIGHT THEREIN ARE THE PROPERTY OF QATAR CHARITY AND MUST NOT BE USED, REPRODUCED OR COPIED WHOLLY OR IN PART WITHOUT THE WRITTEN PERMISSION OF THE AUTHOR. ALL RIGHTS RESERVED.

No.	Description	Date

Inaara training center
2025

QC - So Office

2nd floor plan

Project number	338891
Date	2025
Drawn by	Eng. A.O.M.H.
Checked by	Eng. A.O.M.H.

A103

Scale

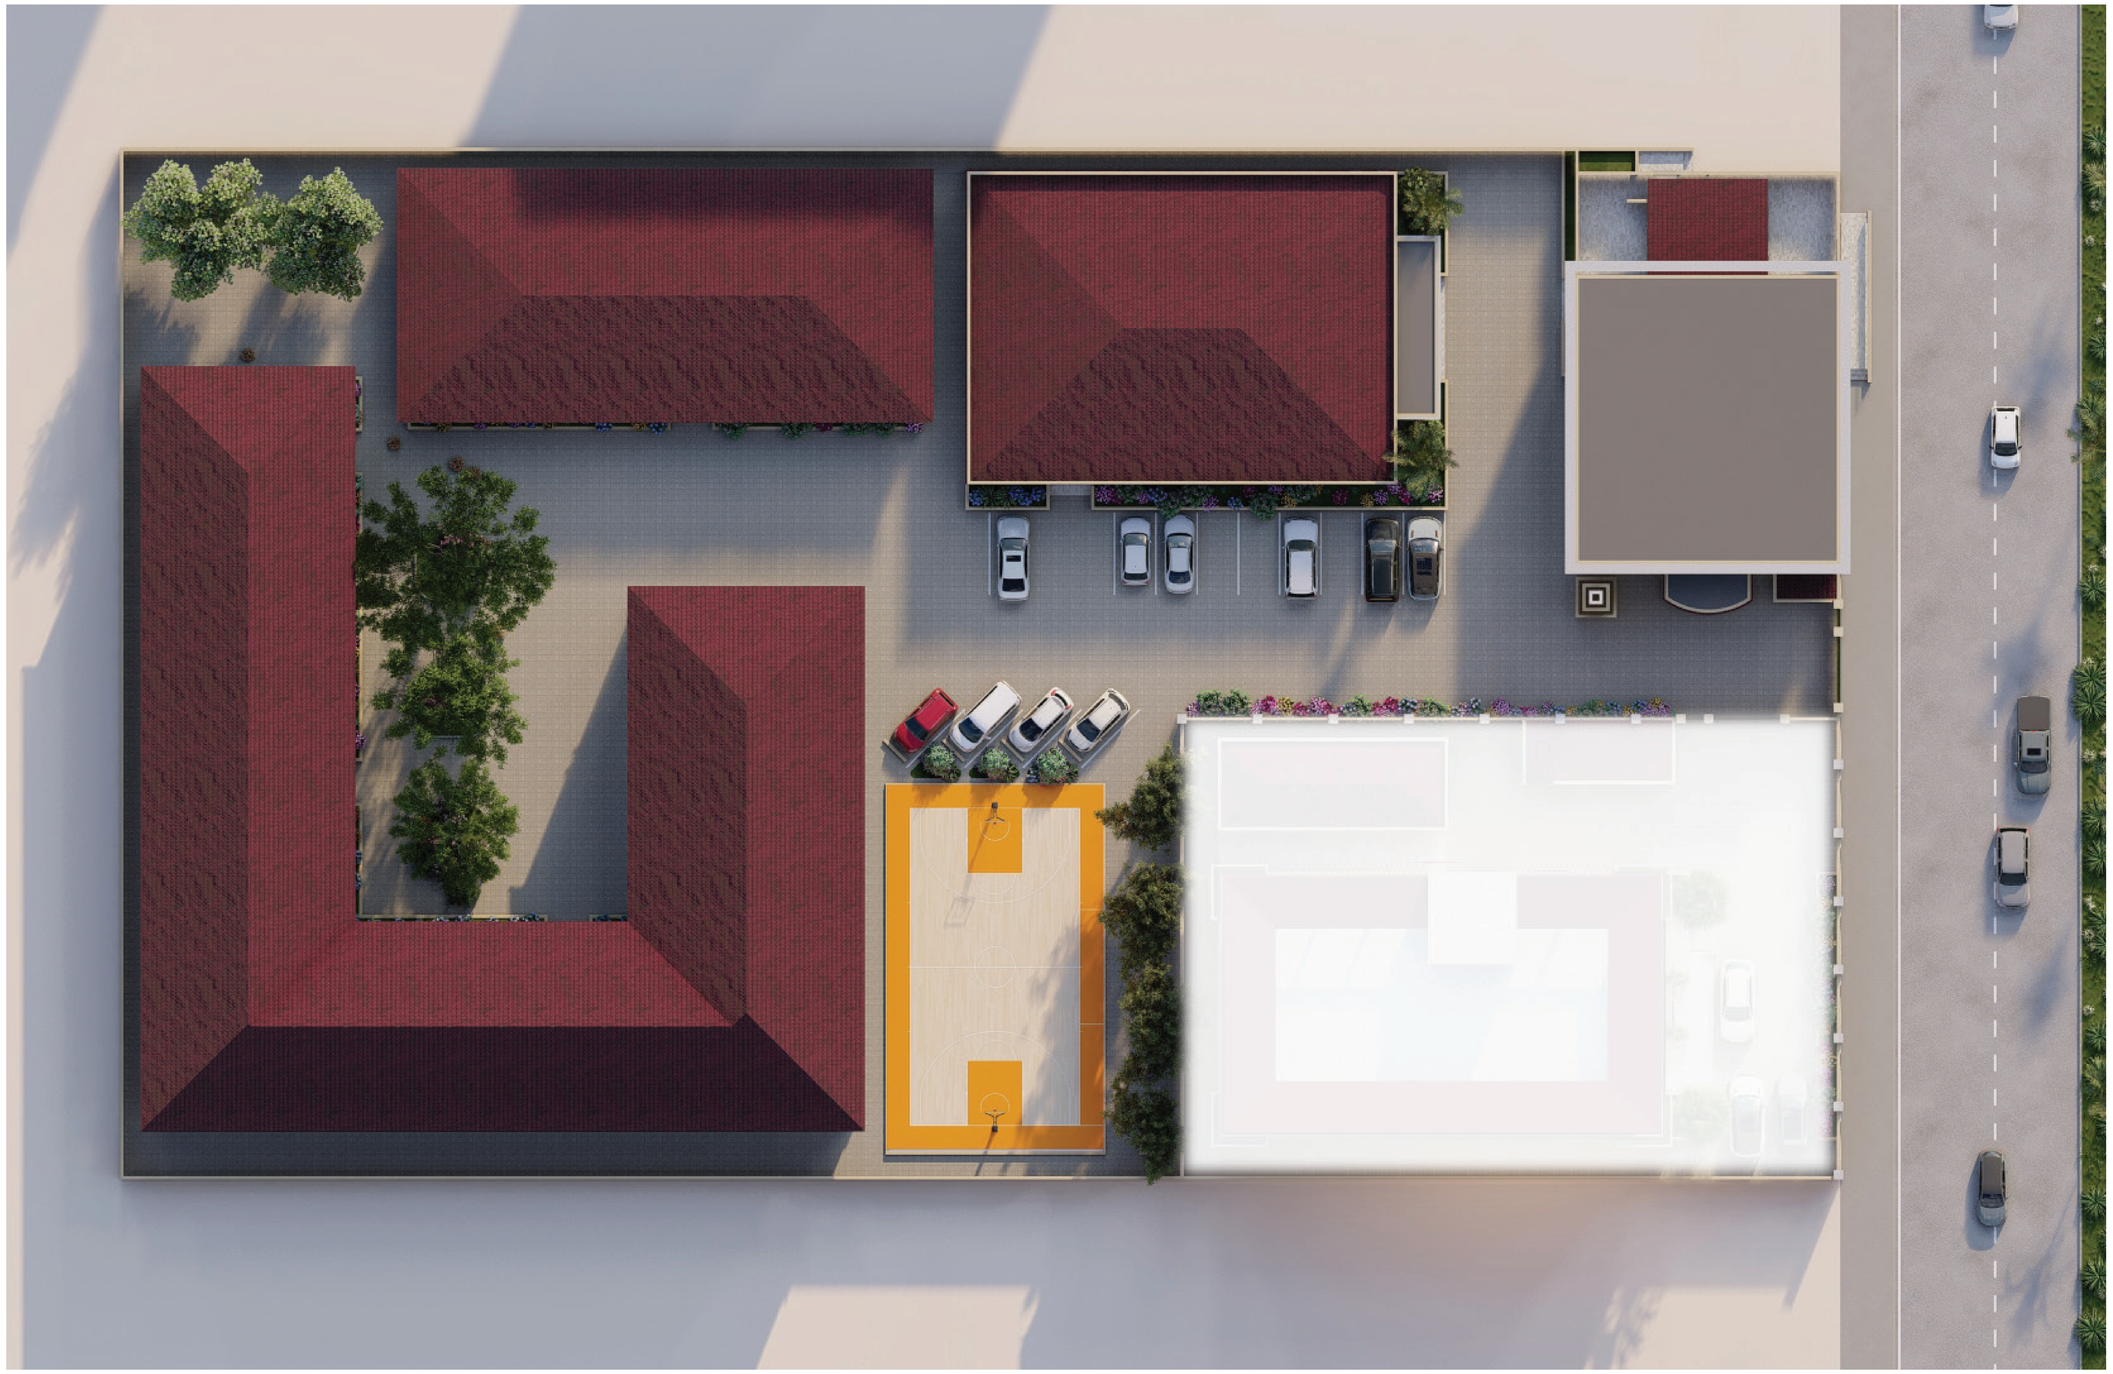

قطـــر الخيرية
QATAR CHARITY

GENERAL NOTES:
ALL MEASUREMENT IN METRES UNLESS NOTED OTHERWISE.
ALL DIMENSIONS MUST BE CHECKED ON SITE BEFORE COMMENCEMENT OF ANY WORK OR THE PREPARATION OF SHOP DRAWINGS.
DISCREPANCIES MUST BE IMMEDIATELY REPORTED FOR INTERPRETATION. DO NOT SCALE DRAWINGS - USE FIGURED DIMENSIONS ONLY.

COPYRIGHT
THESE DRAWINGS, PLANS AND SPECIFICATIONS AND THE COPYRIGHT THEREIN ARE THE PROPERTY OF QATAR CHARITY AND MUST NOT BE USED, REPRODUCED OR COPIED WHOLLY OR IN PART WITHOUT THE WRITTEN PERMISSION OF THE AUTHOR. ALL RIGHTS RESERVED.

No.	Description	Date

Inaara training center
2025

QC - So Office

Project number	338891
Date	2025
Drawn by	Eng. A.O.M.H.
Checked by	Eng. A.O.M.H.
Scale	